# Blatt 1 EG

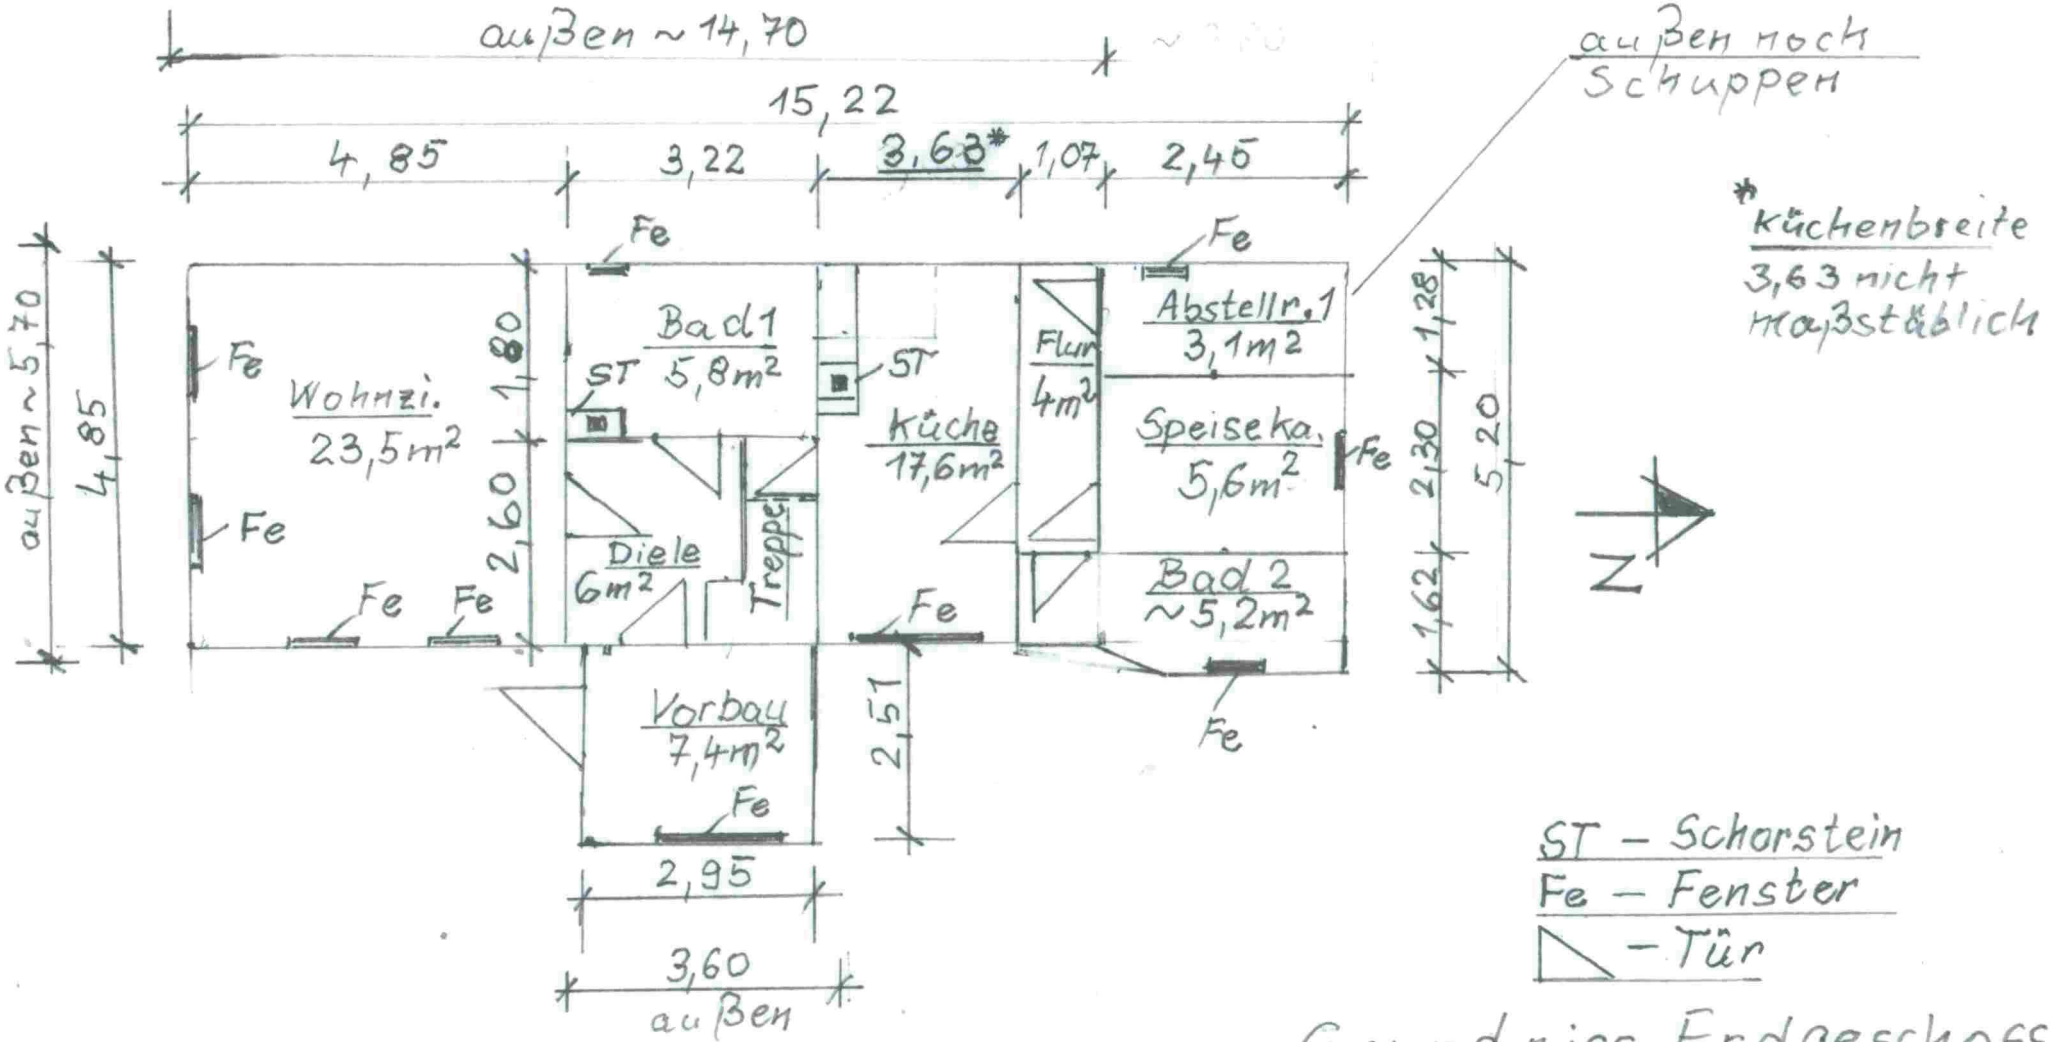


ST – Schorstein
Fe – Fenster
– Tür

## Grundriss Erdgeschoss

M 1:100

(Maße in Meter)